



## LEGENDS of Alignment Map



### Proposed Orange Gate

|  |                           |  |                               |
|--|---------------------------|--|-------------------------------|
|  | Tunnel                    |  | Costal Road Cut & Cover       |
|  | Cut & Cover               |  | Railway Lines                 |
|  | Open to sky               |  | Mumbai Metro Line 3           |
|  | Eastern Freeway Down Ramp |  | JJ Flyover                    |
|  |                           |  | Eastern Freeway Flyover       |
|  |                           |  | Proposed Mumbai Metro Line 11 |

SBT - SOUTH BOUND TUNNEL

NBT - NORTH BOUND TUNNEL

## ORANGE GATE TUNNEL ALIGNMENT (PLAN)

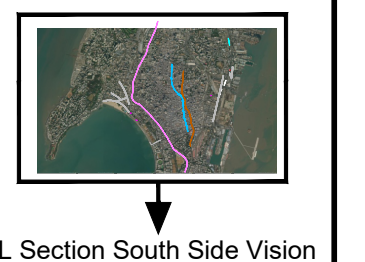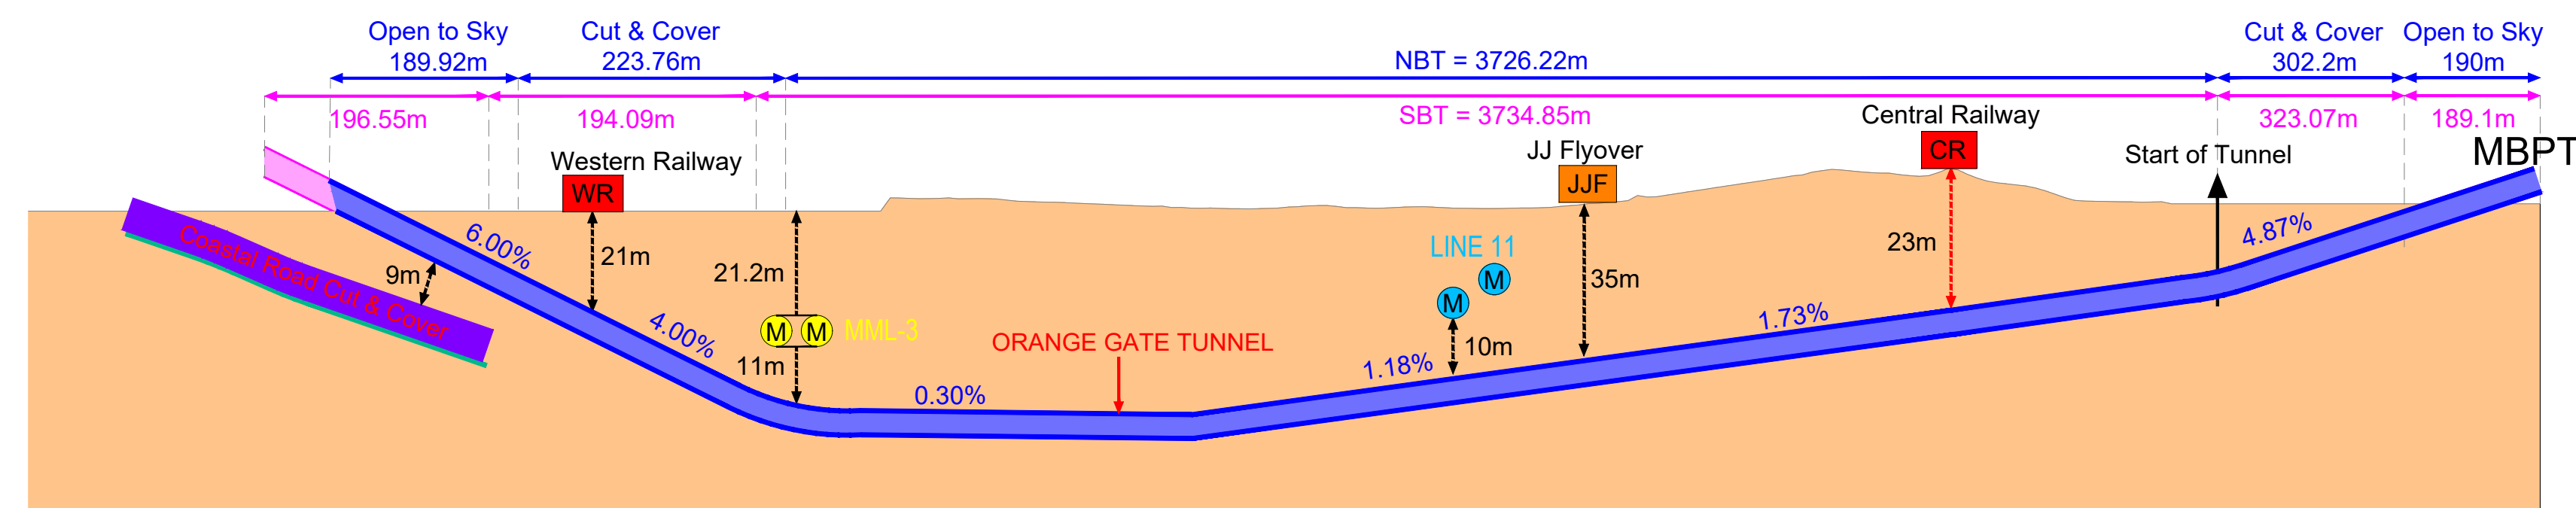

### LEGENDS of L Section

|  |                 |
|--|-----------------|
|  | NBT ELEVATION   |
|  | SBT ELEVATION   |
|  | PROPOSED MML-11 |
|  | EXISTING MML-3  |